

MONUMENT RECORD
State of Indiana - County of Monroe

Section: 29


Township: 8 North

Range: 1 West

Corner ID: Per G-21

Monument Description & Remarks: Found PK nail in centerline of Dillman Road, at South 1/4 corner of section, as referenced.

References on file in the County Surveyor's Office: "May Boundary", Smith Quillman (12/5/90); "National Salvage", Bledsoe Tapp (12/14/94); "Woolery Stone Co.", Raymond Graham, (4/1/76); Robert Sipes (6/10/82).

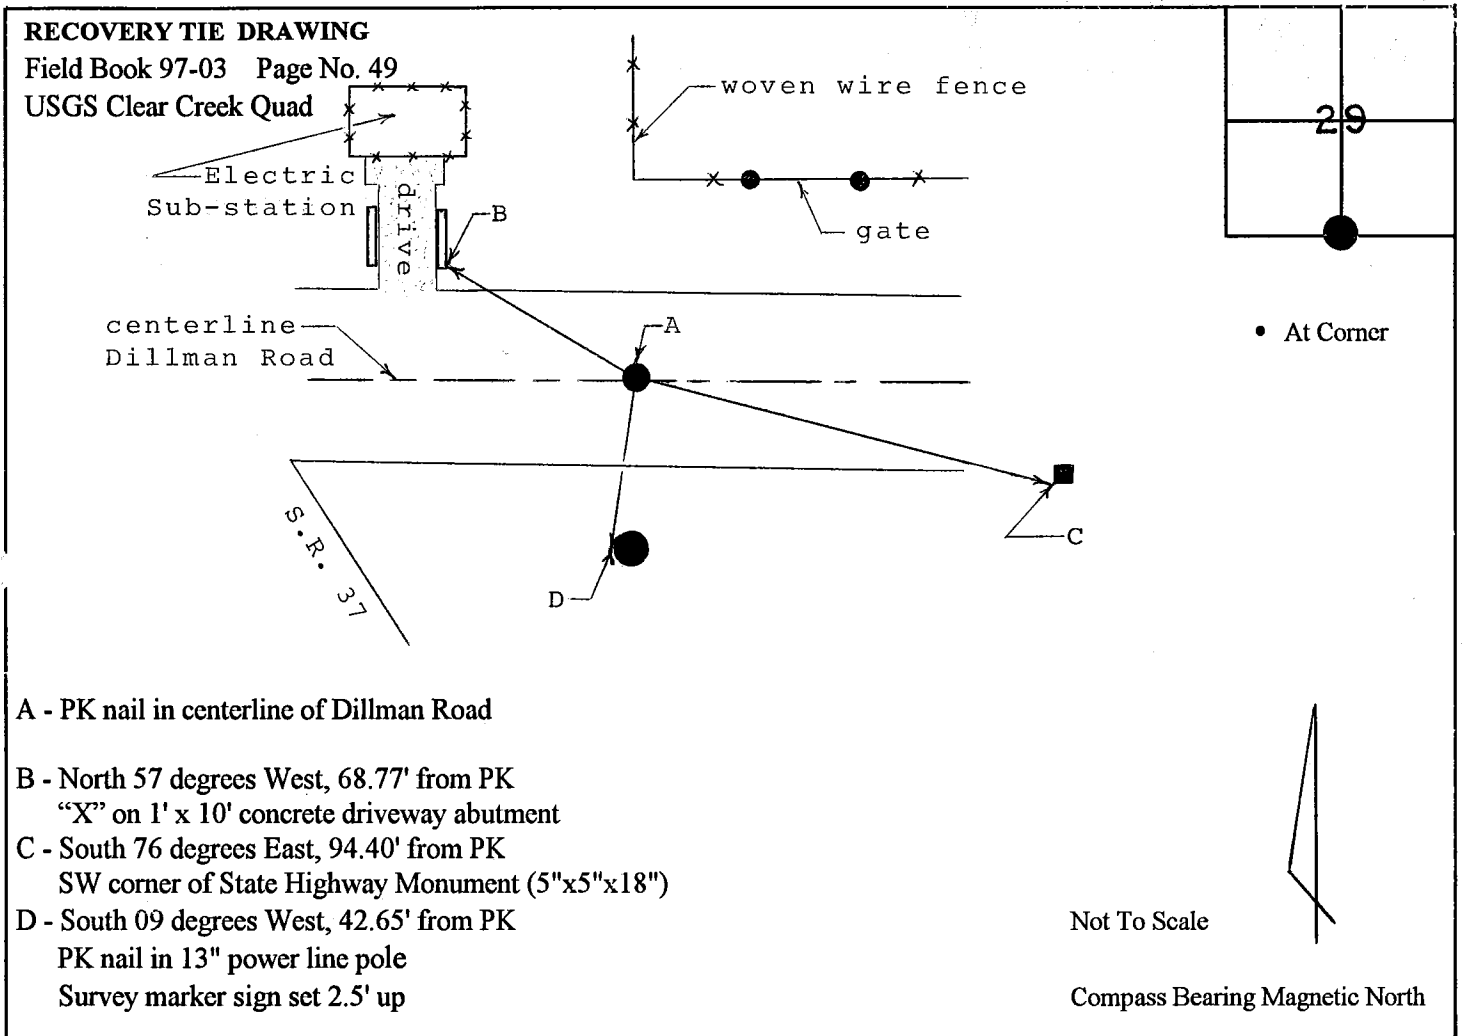


A - PK nail in centerline of Dillman Road

B - North 57 degrees West, 68.77' from PK
"X" on 1' x 10' concrete driveway abutment

C - South 76 degrees East, 94.40' from PK
SW corner of State Highway Monument (5"x5"x18")

D - South 09 degrees West, 42.65' from PK
PK nail in 13" power line pole
Survey marker sign set 2.5' up

I, Kevin P. Enright, Monroe County Surveyor, hereby certify that this document was prepared under my direction in accordance with the provisions of Section 36-2-10-1 of the Indiana Code; and the above data is given under my hand and seal this 5th day of November, 1997.

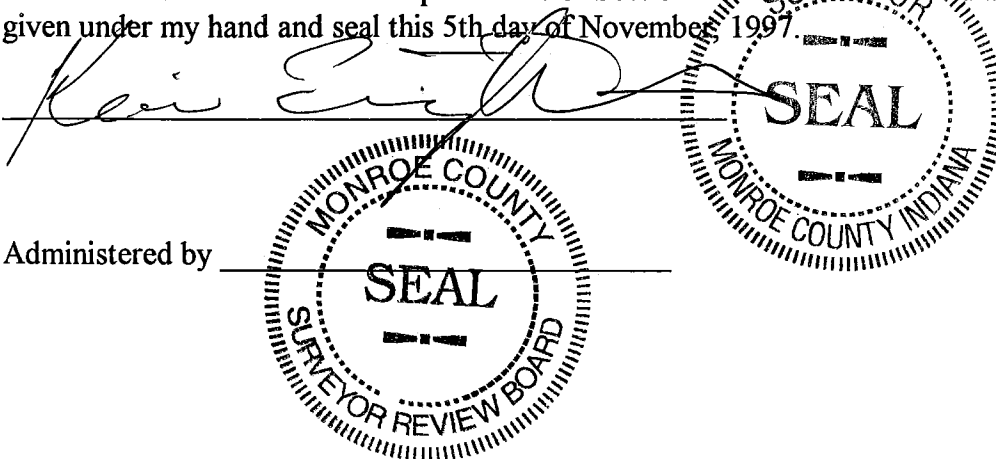

Administered by